FilmL.A., Inc.
6255 W Sunset Blvd, 12th Floor
Hollywood, CA 90028
t: (213)977-8600 - f: (213)977-8601
www.filmla.com

## Summary Information

**Permit No:** F00149626-A **Type of Permit:** FILMING **Release Date:** 03/22/2019

**Production Company** SUBSIDIARY OF AT&T PENNY LANE PRODUCTIONS, LLC

**Insured Company Name** SUBSIDIARY OF AT&T PENNY LANE PRODUCTIONS, LLC

Contact Phone No. 1 312-627-6317

Contact Phone No. 2

Fax Address 42-22-22ND STREET SUITE 360 LONG ISLAND CITY, New York 11101

**Production Title** DUECE

**Type of Production** TV Drama

**Producer** NinaK Noble

**Director** Alex Hall

**1st AD** Shelly L Keiser

**Production Manager** Andrew Saxe Lindsay Feldman

**FilmL.A. Coordinator** Naomi Kajiyama

**Location Manager** Eric Fierstein

Primary Phone Mobile - 310-871-2411

Secondary Phone Office - 323-745-3415

**Location Assistant** Susanne Medina

Primary Phone Mobile - 310-266-1460

Secondary Phone

### Fees

| | |
|---|---|
| Posting 300 | $207.00 |
| Posting Max | $2,760.00 |
| Notification Charge | $592.00 |
| LA CITY LANE AND STREET CLOSURE FEE | $624.00 |
| LA CITY DOT SIGN REMOVALS AND ENGINEERS | $435.00 |
| FILMLA NON-REFUNDABLE FILM PERMIT RIDER FEE | $109.00 |
| LA CITY FIRE SAFETY OFFICER | $1,080.00 |
| LAUSD STANDARD DEPOSIT | $500.00 |
| LAUSD PARKING BASECAMP CATERING USE FEE | $1,000.00 |
| LAUSD PARKING ELEMENTARY SCHOOL FULL DAY | $1,365.00 |

**Total Permit Fee** $8,672.00

**Number of Locations** 3

NOT A PERMIT

FilmL.A., Inc.
6255 W Sunset Blvd, 12th Floor
Hollywood, CA 90028
t: (213)977-8600 - f: (213)977-8601
www.filmla.com

## Summary Information — Location



| | | | |
|---|---|---|---|
| **Permit Number** | F00149626-A | **Location Manager** | Eric Fierstein |
| **Production Company** | SUBSIDIARY OF AT&T PENNY LANE ... | Primary Phone | Mobile - 310-871-2411 |
| **Insured Company** | SUBSIDIARY OF AT&T PENNY LANE ... | Secondary Phone | Office - 323-745-3415 |
| **Production Title** | DUECE | | |

**Location Address** 12200 Sylvan St, Los Angeles, CA, 91606

**Location Type** Shopping Center

**Prep Dates** 3/22/2019 - 3/22/2019 07:00 - 19:00 1 day

**Film Dates** 3/23/2019 - 3/23/2019 05:00 - 22:00 1 day

**Open or Closed to the Public** Closed

**Generic Conditions**

*Certain service and personnel fees required by jurisdictional agencies are not collected by FilmL.A. Any such fees must be paid directly to the appropriate agency, and a separate invoice will be provided to the permittee.
*LA CITY AND/OR LA COUNTY FIRE CHECKLIST ATTACHED TO FINAL PERMIT. THE PERMITTEE IS RESPONSIBLE FOR COMPLETING CHECKLIST PRIOR TO FILMING ACTIVITY AT THIS LOCATION. NON COMPLIANCE MAY RESULT IN ASSIGNMENT OF A FIRE OFFICER.
All travel lanes and bike lanes shall be closed per the WATCH manual.
Community Survey Obtained
Equipment staging and vehicles may park on one side of the street only.
May not interfere with adjacent traffic lanes or adjacent bike lane
Must Maintain 5' Clearance on Sidewalks/Walkways
Must maintain local/emergency access
No cast or crew parking on area streets
No crossovers allowed on street without prior approval.
No interference with merchant activity.
Number of uniformed officers listed on the permit is a minimum requirement.
Permittee remains responsible for deploying a sufficient number of uniformed officers to provide traffic and crowd control to ensure the safety of the film crew and the public.
Traffic control must be done in accordance w/MUTCD
Uniformed officers shall have a copy of the film permit in their possession and are required to confirm that all traffic control signage devices are in place.

**Please see attached document** Victory blvd (SS curb) Laurel Canyon Blvd (WS curb+1 ES curb) - Penny Lane.pdf

**Equipment on Location**

| Type | Quantity |
|---|---|
| 5 or 10 ton trucks | 4 |
| Cast/Crew | 95 |

**Personnel on Location**

| Type | Quantity |
|---|---|
| Cast | 10 |
| Crew | 95 |

NOT A PERMIT

FilmL.A., Inc.
6255 W Sunset Blvd, 12th Floor
Hollywood, CA 90028
t: (213)977-8600 - f: (213)977-8601
www.filmla.com

## Summary Information — Location



**Permit Number** F00149626-A
**Production Company** SUBSIDIARY OF AT&T PENNY LANE ...
**Insured Company** SUBSIDIARY OF AT&T PENNY LANE ...
**Production Title** DUECE

**Location Manager** Eric Fierstein
Primary Phone Mobile - 310-871-2411
Secondary Phone Office - 323-745-3415

| vehicles | |
|---|---|
| Catering Truck | 2 |
| Generator | 1 |
| Motor Homes | 2 |
| Picture vehicles | 2 |
| Semi Trucks | 1 |
| Stakebed Trucks | 5 |
| Vans | 8 |

| | |
|---|---|
| Extras | 10 |
| Off-Duty/Retired LAPD Officer(s) | 2 |
| Spot Check | 1 |

**Filming Activities** Camera in car; Drive by; Drive ups & away; Equipment on property; Equipment on sidewalk, in curb lane & across street; Exterior Dialogue; Exterior establishing shots; Exterior motion without sound; Intermittent pedestrian control; Intermittent traffic control - 2 minutes standard; Wetdown; ITC starting at 07:00 both directions on Laurel Canyon; ;

**Jurisdiction** **Political:** Los Angeles City - Council District 02 **Police:** Los Angeles Police Department **Fire:** Los Angeles City

**Thomas Guide** **Page:** 532 **Grid:** G7

**Approvals**

| | |
|---|---|
| FILML.A. CLOSURES | Adrian Fayad |
| LOS ANGELES CITY DEPARTMENT OF PUBLIC WORKS | Cairo Hunter |
| LOS ANGELES CITY POLICE DEPARTMENT | Vincent Aguirre |

**Parking**

**Base Camp**
Location Type : Filming Location

**Crew Parking**
Location Type : Filming Location

**Posting "No Parking" signs** B/S LAUREL CYN BL., VICTORY BL. - SOUTH 900'
S/S VICTORY BL., BELLINGHAM AV. - LAUREL CYN BL.

**Approximate Footage** more than 1800 **Log Number** 235490

**Date(s)** 3/23/2019 to 3/23/2019 **Time(s)** 05:00 to 22:00

**Lane / Full Closure** W/S CURB 1 LAUREL CYN BL., VICTORY BL. - SOUTH 900'
E/S CURB LANE ONLY LAUREL CYN BL., VICTORY BL. - SOUTH 900'
S/S CURB LANE ONLY VICTORY BL., BELLINGHAM AV. - LAUREL CYN BL.

**Approximate Footage** more than 1800

NOT A PERMIT

FilmL.A., Inc.
6255 W Sunset Blvd, 12th Floor
Hollywood, CA 90028
t: (213)977-8600 - f: (213)977-8601
www.filmla.com

## Summary Information

## Location



| | | | |
|---|---|---|---|
| **Permit Number** | F00149626-A | **Location Manager** | Eric Fierstein |
| **Production Company** | SUBSIDIARY OF AT&T PENNY LANE ... | Primary Phone | Mobile - 310-871-2411 |
| **Insured Company** | SUBSIDIARY OF AT&T PENNY LANE ... | Secondary Phone | Office - 323-745-3415 |
| **Production Title** | DUECE | | |

**Date(s)** 3/23/2019 to 3/23/2019 **Time(s)** 05:00 to 15:00

NOT A PERMIT

FilmL.A., Inc.
6255 W Sunset Blvd, 12th Floor
Hollywood, CA 90028
t: (213)977-8600 - f: (213)977-8601
www.filmla.com

## Summary Information — Location



| | | | |
|---|---|---|---|
| **Permit Number** | F00149626-A | **Location Manager** | Eric Fierstein |
| **Production Company** | SUBSIDIARY OF AT&T PENNY LANE ... | Primary Phone | Mobile - 310-871-2411 |
| **Insured Company** | SUBSIDIARY OF AT&T PENNY LANE ... | Secondary Phone | Office - 323-745-3415 |
| **Production Title** | DUECE | | |

**Location Address** 2900 Sunset Blvd, Los Angeles, CA, 90026

**Location Type** Cafe

**Prep Dates** 3/22/2019 - 3/22/2019 07:00 - 19:00 1 day

**Film Dates** 3/23/2019 - 3/23/2019 07:00 - 22:00 1 day

**Open or Closed to the Public** Closed

**Generic Conditions**

*Certain service and personnel fees required by jurisdictional agencies are not collected by FilmL.A. Any such fees must be paid directly to the appropriate agency, and a separate invoice will be provided to the permittee.
*LA CITY AND/OR LA COUNTY FIRE CHECKLIST ATTACHED TO FINAL PERMIT. THE PERMITTEE IS RESPONSIBLE FOR COMPLETING CHECKLIST PRIOR TO FILMING ACTIVITY AT THIS LOCATION. NON COMPLIANCE MAY RESULT IN ASSIGNMENT OF A FIRE OFFICER.
All travel lanes and bike lanes shall be closed per the WATCH manual.
Community Survey Obtained
Equipment staging and vehicles may park on one side of the street only.
May not interfere with adjacent traffic lanes or adjacent bike lane
Must Maintain 5' Clearance on Sidewalks/Walkways
Must maintain local/emergency access
No cast or crew parking on area streets
No crossovers allowed on street without prior approval.
No interference with merchant activity.
Number of uniformed officers listed on the permit is a minimum requirement.
Permittee remains responsible for deploying a sufficient number of uniformed officers to provide traffic and crowd control to ensure the safety of the film crew and the public.
Traffic control must be done in accordance w/MUTCD
Uniformed officers shall have a copy of the film permit in their possession and are required to confirm that all traffic control signage devices are in place.

**Please see attached document** Sunset Blvd btwn Vendome St Parkman Ave SS curb+1 NS curb - Penny Lane.pdf

**Equipment on Location**

| Type | Quantity |
|---|---|
| 5 or 10 ton trucks | 4 |
| Cast/Crew | 95 |

**Personnel on Location**

| Type | Quantity |
|---|---|
| Cast | 10 |
| Crew | 95 |

NOT A PERMIT

FilmL.A., Inc.
6255 W Sunset Blvd, 12th Floor
Hollywood, CA 90028
t: (213)977-8600 - f: (213)977-8601
www.filmla.com

## Summary Information — Location



| | | | |
|---|---|---|---|
| **Permit Number** | F00149626-A | **Location Manager** | Eric Fierstein |
| **Production Company** | SUBSIDIARY OF AT&T PENNY LANE ... | Primary Phone | Mobile - 310-871-2411 |
| **Insured Company** | SUBSIDIARY OF AT&T PENNY LANE ... | Secondary Phone | Office - 323-745-3415 |
| **Production Title** | DUECE | | |

| | | | |
|---|---|---|---|
| vehicles | | Extras | 10 |
| Catering Truck | 2 | Off-Duty/Retired LAPD Officer(s) | 2 |
| Generator | 1 | Spot Check | 1 |
| Picture vehicles | 2 | | |
| Stakebed Trucks | 5 | | |
| Trailers | 5 | | |
| Vans | 8 | | |

**Filming Activities** Camera in car; Drive by; Drive ups & away; Equipment on property; Exterior Dialogue; Exterior establishing shots; Exterior motion without sound; Intermittent pedestrian control; Intermittent traffic control - 2 minute standard (except 0700-0900 hrs & 1500-1900 hrs); Wetdown; Sign removal request;

**Jurisdiction** **Political:** Los Angeles City - Council District 13 **Police:** Los Angeles Police Department **Fire:** Los Angeles City

**Thomas Guide** **Page:** 594 **Grid:** C6

**Approvals**

| | |
|---|---|
| FILMLA. CLOSURES | Adrian Fayad |
| LOS ANGELES CITY DEPARTMENT OF PUBLIC WORKS | Cairo Hunter |
| LOS ANGELES CITY POLICE DEPARTMENT | Gabriel Aleman |
| LOS ANGELES CITY DEPARTMENT OF TRANSPORTATION - SIGN & METER REMOVAL | Karina Chaki |

**Coordinator Note** WO# 29140
LADOT WILL NOT BE ABLE TO REMOVE THE 1 "HANDICAP" SIGN ATTACHED TO THE BUILDING ( SHOWN IN PICTURE) -- NOT ABLE TO VERIFY IF IT BELONGS TO THE CITY, DUE TO TIME SHORTAGE.
SATURDAY 3/23/19 7AM -10PM LOCATION: 2900 SUNSET BLVD AT CAFE TROPICO - REMOVE 1 NO PARKING" SIGN AND 1 HOUR PARKING SIGN POST, AND - REMOVE 1 NO PARKING" SIGN AND 1 HOUR PARKING SIGN POST ON FRIDAY 3/22 - REINSTALL ON SUNDAY 3/24

**Coordinator Note** RIDER A - RELEASES LOCATION.

**Parking**

| | | | |
|---|---|---|---|
| **Base Camp** | 12121 Victory Blvd, | **Crew Parking** | 12121 Victory Blvd, |
| Location Type : | Los Angeles, CA, | Location Type : | Los Angeles, CA, |
| Other Location | 91606 | Other Location | 91606 |

**Parking Notes**

NOT A PERMIT

FilmL.A., Inc.
6255 W Sunset Blvd, 12th Floor
Hollywood, CA 90028
t: (213)977-8600 - f: (213)977-8601
www.filmla.com

## Summary Information — Location



| | | | |
|---|---|---|---|
| **Permit Number** | F00149626-A | **Location Manager** | Eric Fierstein |
| **Production Company** | SUBSIDIARY OF AT&T PENNY LANE ... | Primary Phone | Mobile - 310-871-2411 |
| **Insured Company** | SUBSIDIARY OF AT&T PENNY LANE ... | Secondary Phone | Office - 323-745-3415 |
| **Production Title** | DUECE | | |

Catering a 2130 SUNSET BL 90026;

**Posting "No Parking" signs** W/S PARKMAN AV., SUNSET BL. - SOUTH 300'
TRUCKS OVERNIGHT

**Approximate Footage** 0 - 300 **Log Number** 235492

**Date(s)** 3/22/2019 to 3/22/2019 **Time(s)** 07:00 to 19:00

**Posting "No Parking" signs** B/S PARKMAN AV., SUNSET BL. - SILVER LAKE BL.
S/S SUNSET BL., N VENDOME ST. - PARKMAN AV.
S/S SUNSET BL., N VENDOME ST. - WEST 100'
N/S SUNSET BL., PARKMAN AV. - WEST 400'
E/S RENO ST., SILVER LAKE BL. - SUNSET BL.

**Approximate Footage** more than 1800 **Log Number** 235493

**Date(s)** 3/23/2019 to 3/23/2019 **Time(s)** 07:00 to 22:00

**Posting "No Parking" signs** B/S PARKMAN AV., SUNSET BL. - SILVER LAKE BL.
S/S SUNSET BL., N VENDOME ST. - PARKMAN AV.
S/S SUNSET BL., N VENDOME ST. - WEST 100'
N/S SUNSET BL., PARKMAN AV. - WEST 400'
E/S RENO ST., SILVER LAKE BL. - SUNSET BL.
TRUCKS OVERNIGHT

**Approximate Footage** more than 1800 **Log Number** 235494

**Date(s)** 3/22/2019 to 3/22/2019 **Time(s)** 16:00 to 22:00

**Lane / Full Closure** S/S CURB LANE 1 ADJACENT LANE SUNSET BL., N VENDOME ST. - PARKMAN AV.
S/S CURB LANE 1 ADJACENT LANE SUNSET BL., N VENDOME ST. - EAST 100'
N/S CURB LANE SUNSET BL., PARKMAN AV. - WEST 400'

**Approximate Footage** 601 - 900

**Date(s)** 3/23/2019 to 3/23/2019 **Time(s)** 09:00 to 16:00

NOT A PERMIT

FilmL.A., Inc.
6255 W Sunset Blvd, 12th Floor
Hollywood, CA 90028
t: (213)977-8600 - f: (213)977-8601
www.filmla.com

## Summary Information — Location



| | | | |
|---|---|---|---|
| **Permit Number** | F00149626-A | **Location Manager** | Eric Fierstein |
| **Production Company** | SUBSIDIARY OF AT&T PENNY LANE ... | Primary Phone | Mobile - 310-871-2411 |
| **Insured Company** | SUBSIDIARY OF AT&T PENNY LANE ... | Secondary Phone | Office - 323-745-3415 |
| **Production Title** | DUECE | | |

**Location Address** 740 N Hayworth Ave, Los Angeles, CA, 90046

**Location Type** Apartment Building

**Prep Dates** 3/19/2019 - 3/21/2019 07:00 - 19:00 3 days

**Film Dates** 3/23/2019 - 3/23/2019 13:00 - 22:00 1 day

**Strike Dates** 3/25/2019 - 3/26/2019 07:00 - 19:00

**Open or Closed to the Public** Open

**Generic Conditions**

*Certain service and personnel fees required by jurisdictional agencies are not collected by FilmL.A. Any such fees must be paid directly to the appropriate agency, and a separate invoice will be provided to the permittee.
Community Survey Obtained
Equipment staging and vehicles may park on one side of the street only.
May not interfere with adjacent traffic lanes or adjacent bike lane
Must Maintain 5' Clearance on Sidewalks/Walkways
Must maintain local/emergency access
No cast or crew parking on area streets
No crossovers allowed on street without prior approval.
No interference with merchant activity.
Number of uniformed officers listed on the permit is a minimum requirement. Permittee remains responsible for deploying a sufficient number of uniformed officers to provide traffic and crowd control to ensure the safety of the film crew and the public.

**Equipment on Location**

| Type | Quantity |
|---|---|
| 5 or 10 ton trucks | 4 |
| Cast/Crew vehicles | 95 |
| Catering Truck | 2 |
| Generator | 1 |
| Picture vehicles | 2 |
| Stakebed Trucks | 5 |
| Trailers | 5 |
| Vans | 8 |

**Personnel on Location**

| Type | Quantity |
|---|---|
| Cast | 10 |
| Crew | 95 |
| Extras | 10 |
| LA City UFSO assigned | 44810 |
| Off-Duty/Retired LAPD Officer(s) | 2 |

NOT A PERMIT

FilmL.A., Inc.
6255 W Sunset Blvd, 12th Floor
Hollywood, CA 90028
t: (213)977-8600 - f: (213)977-8601
www.filmla.com

## Summary Information — Location



| | | | |
|---|---|---|---|
| **Permit Number** | F00149626-A | **Location Manager** | Eric Fierstein |
| **Production Company** | SUBSIDIARY OF AT&T PENNY LANE ... | Primary Phone | Mobile - 310-871-2411 |
| **Insured Company** | SUBSIDIARY OF AT&T PENNY LANE ... | Secondary Phone | Office - 323-745-3415 |
| **Production Title** | DUECE | | |

**Filming Activities** Camera in car; Drive by; Drive ups & away; Equipment on property; Exterior Dialogue; Exterior establishing shots; Exterior motion without sound; Interior Dialogue; Interior motion without sound; Intermittent pedestrian control; Intermittent traffic control - 2 minutes standard; Note: Garden style apartments; production has exclusive entrance; No common hallways; ; additional prep 3/23; 0700-1300 hours. ;

**Jurisdiction** **Political:** Los Angeles City - Council District 05 **Police:** Los Angeles Police Department **Fire:** Los Angeles City

**Thomas Guide** **Page:** 593 **Grid:** B6

**Approvals**

| | |
|---|---|
| FILML.A. SCHOOLS | Josh Elwell |
| LOS ANGELES CITY POLICE DEPARTMENT | Gabriel Aleman |
| LOS ANGELES CITY FIRE DEPARTMENT - FILM UNIT | Kanisha Leonard |

**Coordinator Note** UFSO REQUIRED. 3/23; 1300-2200 HOURS.

**Coordinator Note** RIDER A - RELEASES LOCATION.

**Parking**

| | | | |
|---|---|---|---|
| **Base Camp** | 925 N Hayworth Ave, Los Angeles, CA, 90046 | **Crew Parking** | 925 N Hayworth Ave, Los Angeles, CA, 90046 |
| Location Type : Other Location | | Location Type : Other Location | |

**Posting "No Parking" signs** E/S HAYWORTH DR., 150' IN FRONT OF LOCATION
TRUCKS OVERNIGHT

**Approximate Footage** 0 - 300 **Log Number** 235383

**Date(s)** 3/19/2019 to 3/22/2019 **Time(s)** 07:00 to 19:00

**Posting "No Parking" signs** B/S HAYWORTH AV., MELROSE AV. - WARING AV
S/S WARING AV., N EDINGBURGH AV. - FAIRFAX AV.

**Approximate Footage** more than 1800 **Log Number** 235495

**Date(s)** 3/23/2019 to 3/23/2019 **Time(s)** 07:00 to 22:00

**Posting "No Parking" signs** E/S HAYWORTH DR., 150' IN FRONT OF 740 N HAYWORTH AVE
TRUCKS OVERNIGHT

NOT A PERMIT

FilmL.A., Inc.
6255 W Sunset Blvd, 12th Floor
Hollywood, CA 90028
t: (213)977-8600 - f: (213)977-8601
www.filmla.com

## Summary Information — Location

**Location 3 of 3** 

| | | | |
|---|---|---|---|
| **Permit Number** | F00149626-A | **Location Manager** | Eric Fierstein |
| **Production Company** | SUBSIDIARY OF AT&T PENNY LANE ... | Primary Phone | Mobile - 310-871-2411 |
| **Insured Company** | SUBSIDIARY OF AT&T PENNY LANE ... | Secondary Phone | Office - 323-745-3415 |
| **Production Title** | DUECE | | |

**Approximate Footage** 0 - 300 **Log Number** 235496

**Date(s)** 3/25/2019 to 3/26/2019 **Time(s)** 07:00 to 19:00

NOT A PERMIT

Permit #F00149626-A

W4-2(RT) | W20-1 | W20-5 | W1-6 (L) | C30(CA) | R3-7

ROAD WORK AHEAD | RIGHT LANE CLOSED AHEAD | LANE CLOSED | RIGHT LANE MUST TURN RIGHT

Ⓢ TRAFFIC SIGNAL

● TRAFFIC CONE

TYPE I W/ SIGN

FLASHING ARROW SIGN (FAS)

ALL TRAFFIC CONTROL WILL BE INSTALLED TO MEET OR EXCEED THE LATEST CA-MUTCD MINIMUM REQUIREMENTS

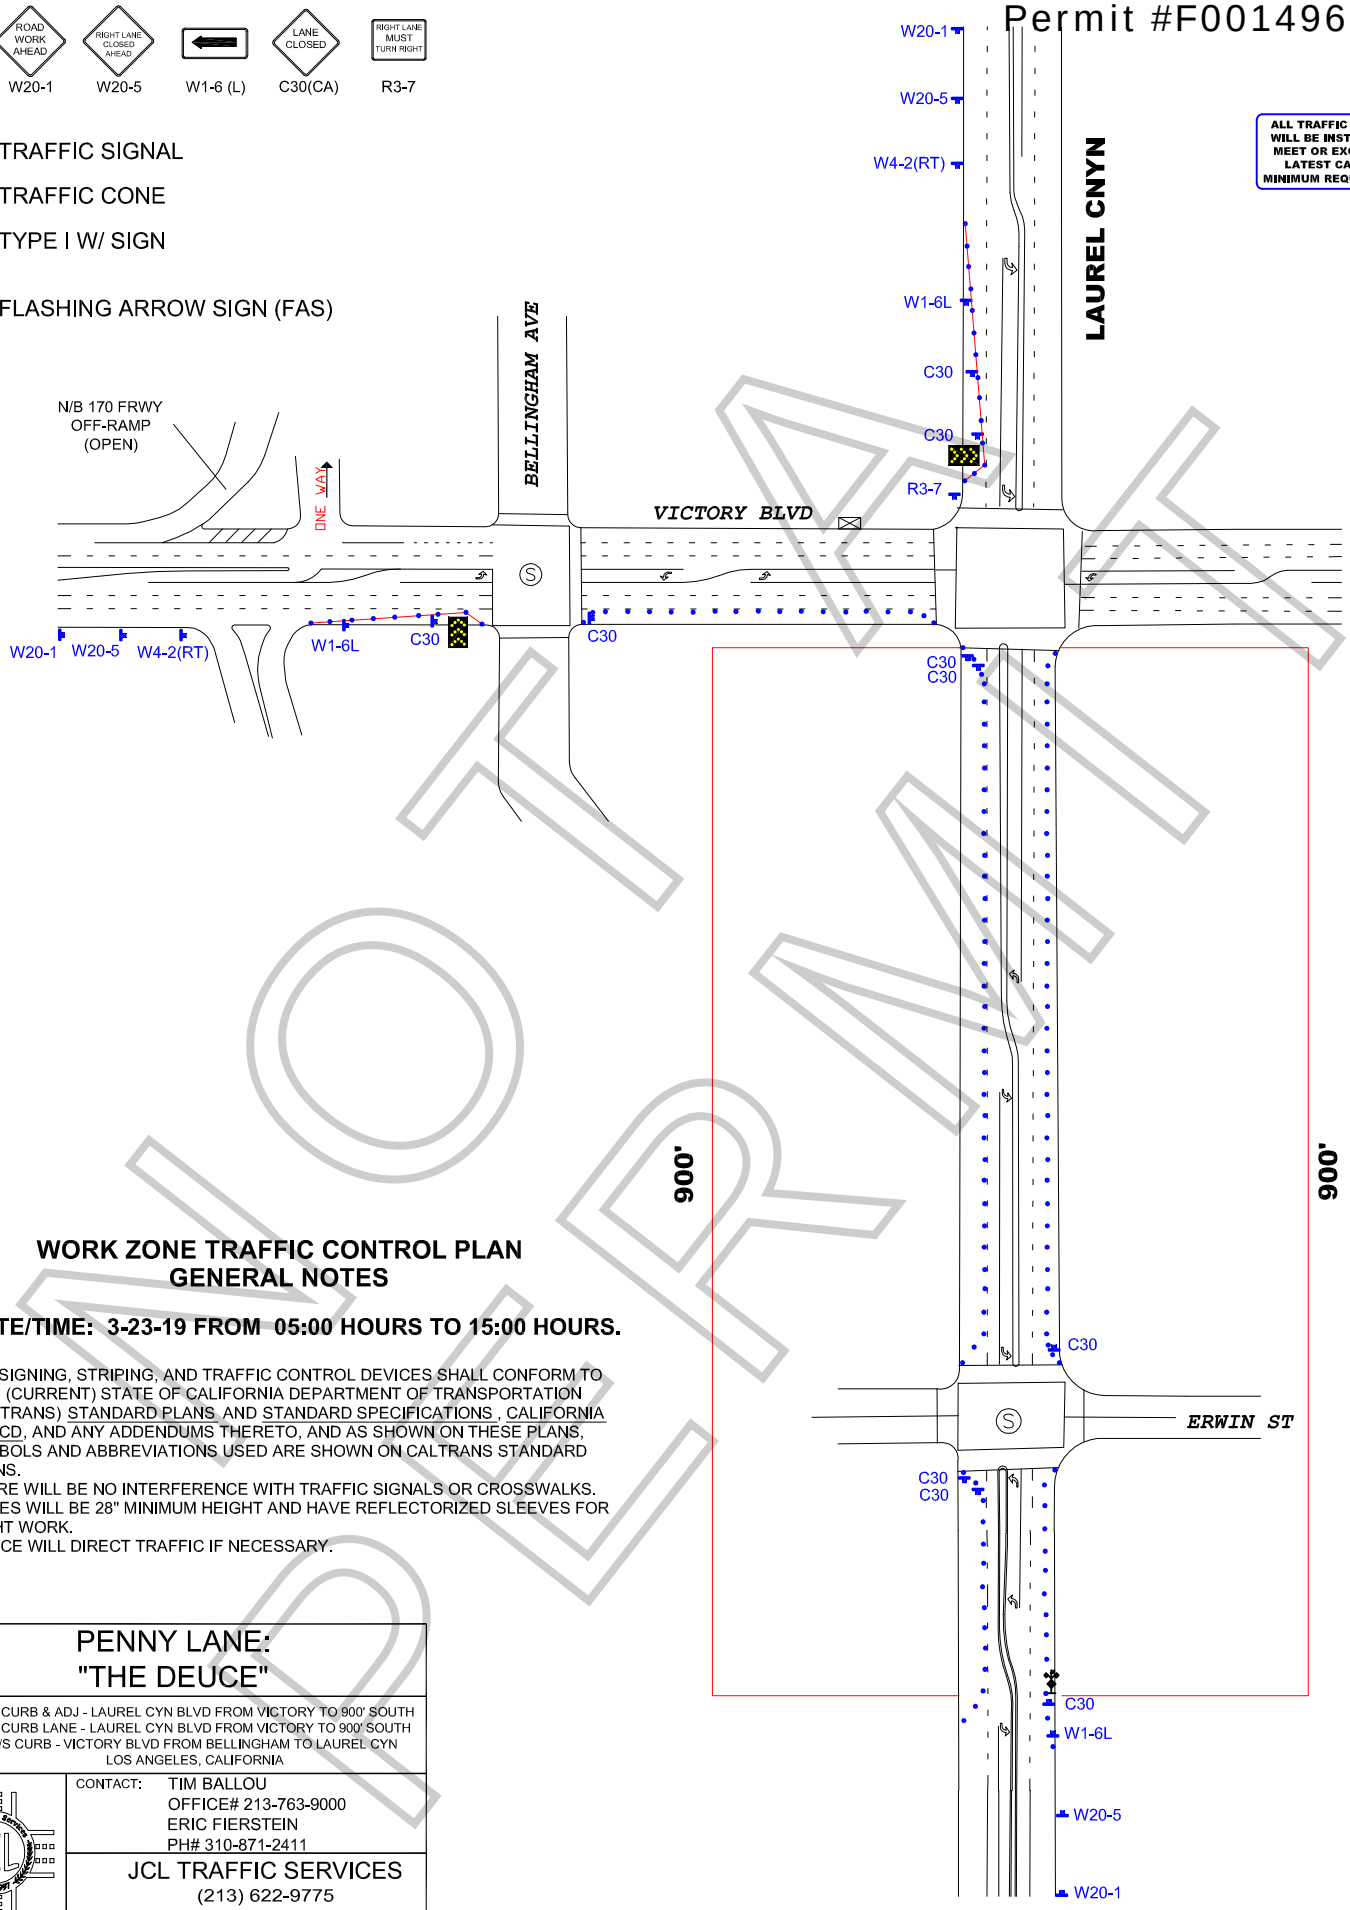


## WORK ZONE TRAFFIC CONTROL PLAN
## GENERAL NOTES

**1. DATE/TIME: 3-23-19 FROM 05:00 HOURS TO 15:00 HOURS.**

2. ALL SIGNING, STRIPING, AND TRAFFIC CONTROL DEVICES SHALL CONFORM TO THE (CURRENT) STATE OF CALIFORNIA DEPARTMENT OF TRANSPORTATION (CALTRANS) STANDARD PLANS AND STANDARD SPECIFICATIONS , CALIFORNIA MUTCD, AND ANY ADDENDUMS THERETO, AND AS SHOWN ON THESE PLANS, SYMBOLS AND ABBREVIATIONS USED ARE SHOWN ON CALTRANS STANDARD PLANS.
3. THERE WILL BE NO INTERFERENCE WITH TRAFFIC SIGNALS OR CROSSWALKS.
4. CONES WILL BE 28" MINIMUM HEIGHT AND HAVE REFLECTORIZED SLEEVES FOR NIGHT WORK.
5. POLICE WILL DIRECT TRAFFIC IF NECESSARY.

TCP FOR: PENNY LANE: "THE DEUCE"

LOC: W/S CURB & ADJ - LAUREL CYN BLVD FROM VICTORY TO 900' SOUTH
E/S CURB LANE - LAUREL CYN BLVD FROM VICTORY TO 900' SOUTH
S/S CURB - VICTORY BLVD FROM BELLINGHAM TO LAUREL CYN
LOS ANGELES, CALIFORNIA


CONTACT: TIM BALLOU
OFFICE# 213-763-9000
ERIC FIERSTEIN
PH# 310-871-2411

JCL TRAFFIC SERVICES
(213) 622-9775
C31-CA Lic # 805357


| DATE | REVISIONS | DRAFTER: MARIO MENJIVAR |
|---|---|---|
| | | SCALE: N.T.S. |
| | | FILM LA: AF |

NOT A PERMIT

Permit #F00149626-A

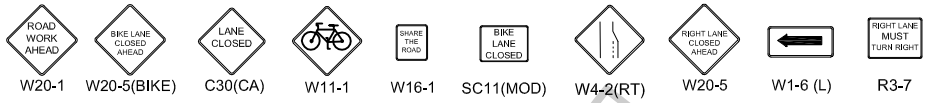


Ⓢ TRAFFIC SIGNAL

● TRAFFIC CONE

TYPE I W/ SIGN

HIGH LEVEL WARNING DEVICE

FLASHING ARROW SIGN (FAS)

**ALL TRAFFIC CONTROL WILL BE INSTALLED TO MEET OR EXCEED THE LATEST CA-MUTCD MINIMUM REQUIREMENTS**

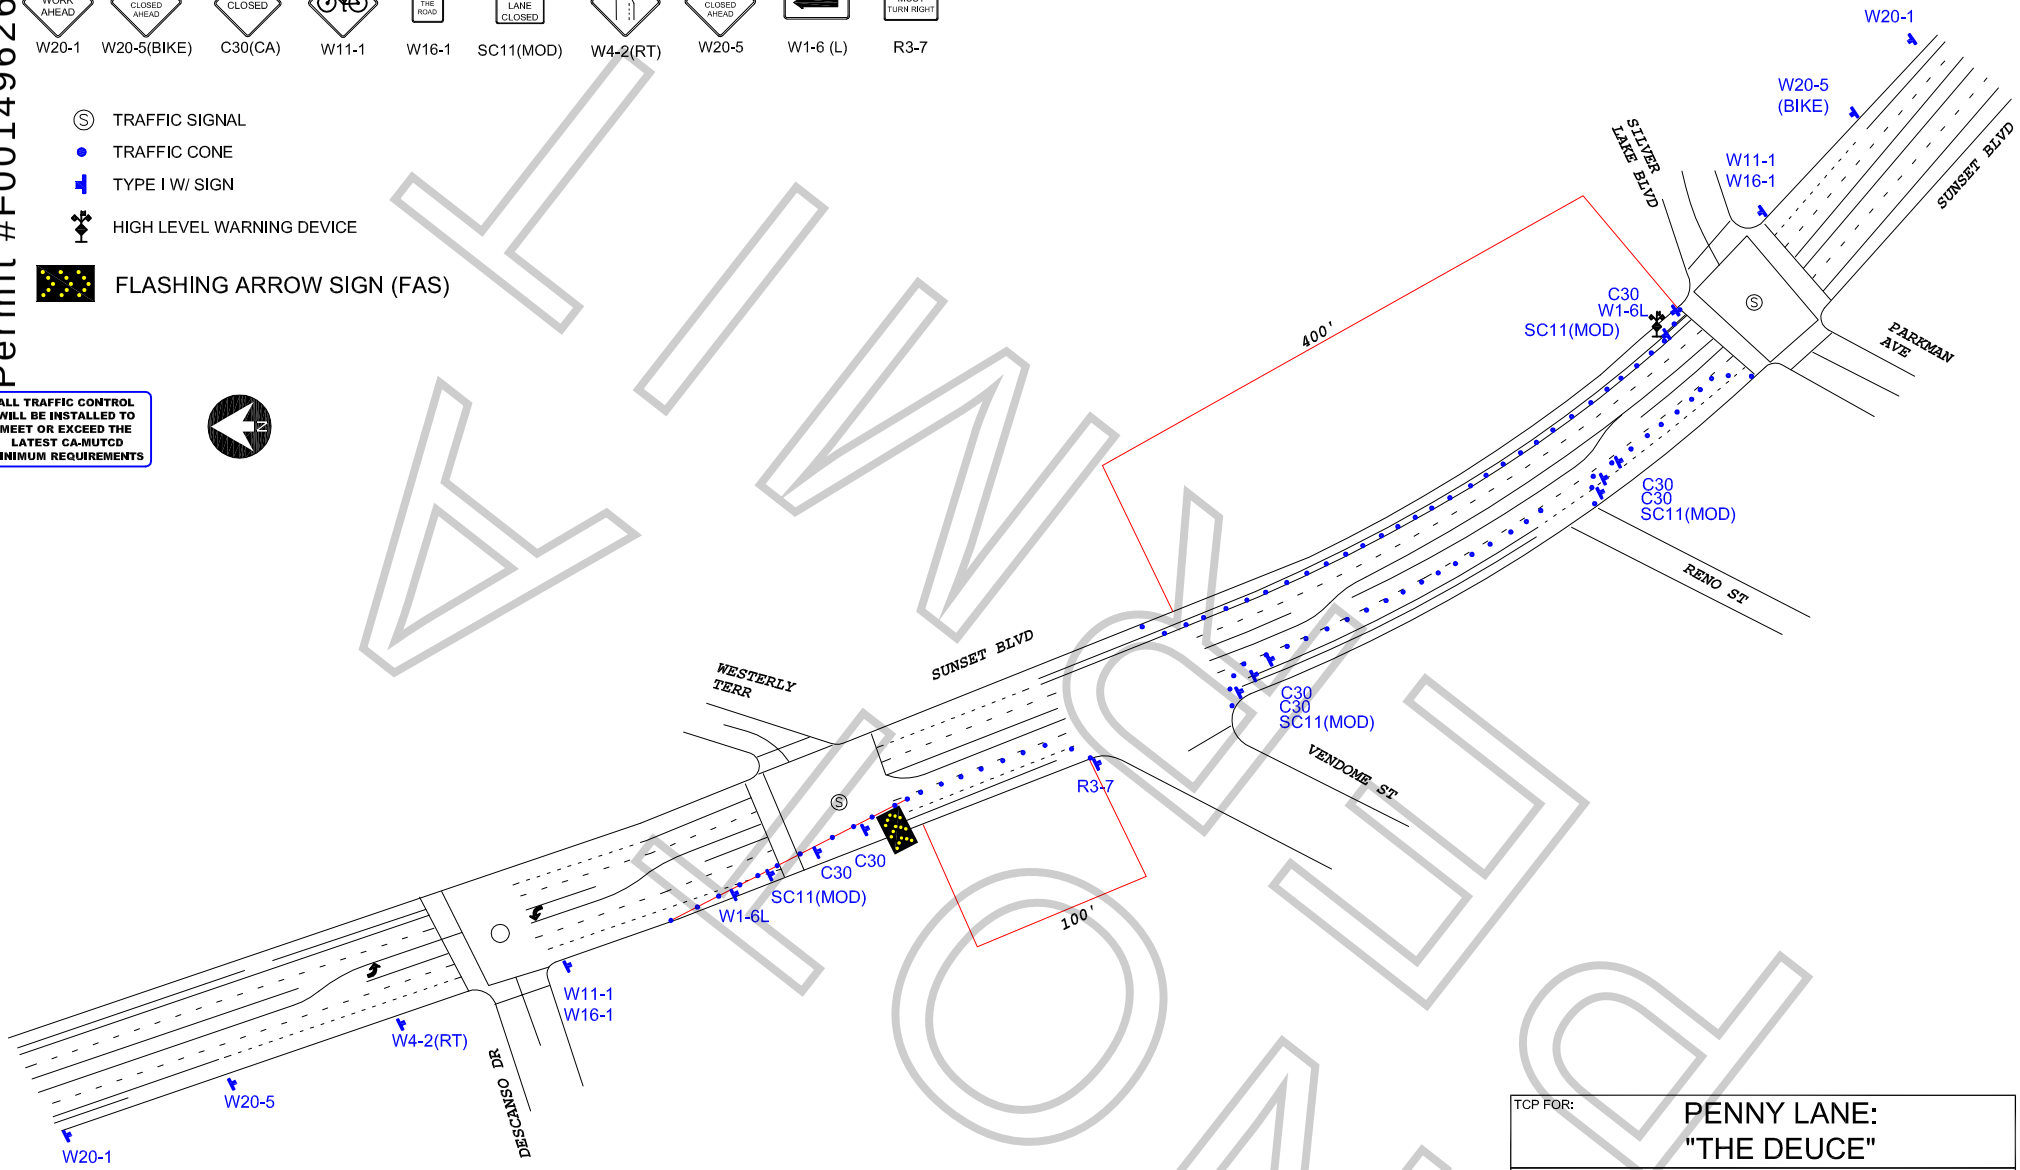


## WORK ZONE TRAFFIC CONTROL PLAN
## GENERAL NOTES

1. DATE/TIME: 3-23-19 FROM 09:00 HOURS TO 14:00 HOURS.

2. ALL SIGNING, STRIPING, AND TRAFFIC CONTROL DEVICES SHALL CONFORM TO THE (CURRENT) STATE OF CALIFORNIA DEPARTMENT OF TRANSPORTATION (CALTRANS) STANDARD PLANS AND STANDARD SPECIFICATIONS, CALIFORNIA MUTCD, AND ANY ADDENDUMS THERETO, AND AS SHOWN ON THESE PLANS, SYMBOLS AND ABBREVIATIONS USED ARE SHOWN ON CALTRANS STANDARD PLANS.
3. THERE WILL BE NO INTERFERENCE WITH TRAFFIC SIGNALS OR CROSSWALKS.
4. CONES WILL BE 28" MINIMUM HEIGHT AND HAVE REFLECTORIZED SLEEVES FOR NIGHT WORK.
5. POLICE WILL DIRECT TRAFFIC IF NECESSARY.

TCP FOR: PENNY LANE: "THE DEUCE"

LOCATION:
N/S CURB - SUNSET BLVD FROM PARKMAN AVE TO 400' WEST
S/S CURB & ADJ - SUNSET FROM 100' WEST OF VENDOME TO PARKMAN
LOS ANGELES, CALIFORNIA


CONTACT: TIM BALLOU
OFFICE# 213-763-9000
ERIC FIERSTEIN
PH# 310-871-2411

JCL TRAFFIC SERVICES
(213) 622-9775
C31-CA Lic # 805357


| DATE | REVISIONS | DRAFTER: MARIO MENJIVAR |
|---|---|---|
| | | SCALE: N.T.S. |
| | | FILM LA: AF |

ATWORK